PRODUCED BY AN AUTODESK EDUCATIONAL PRODUCT

PMS
SEINF
COORDUR.

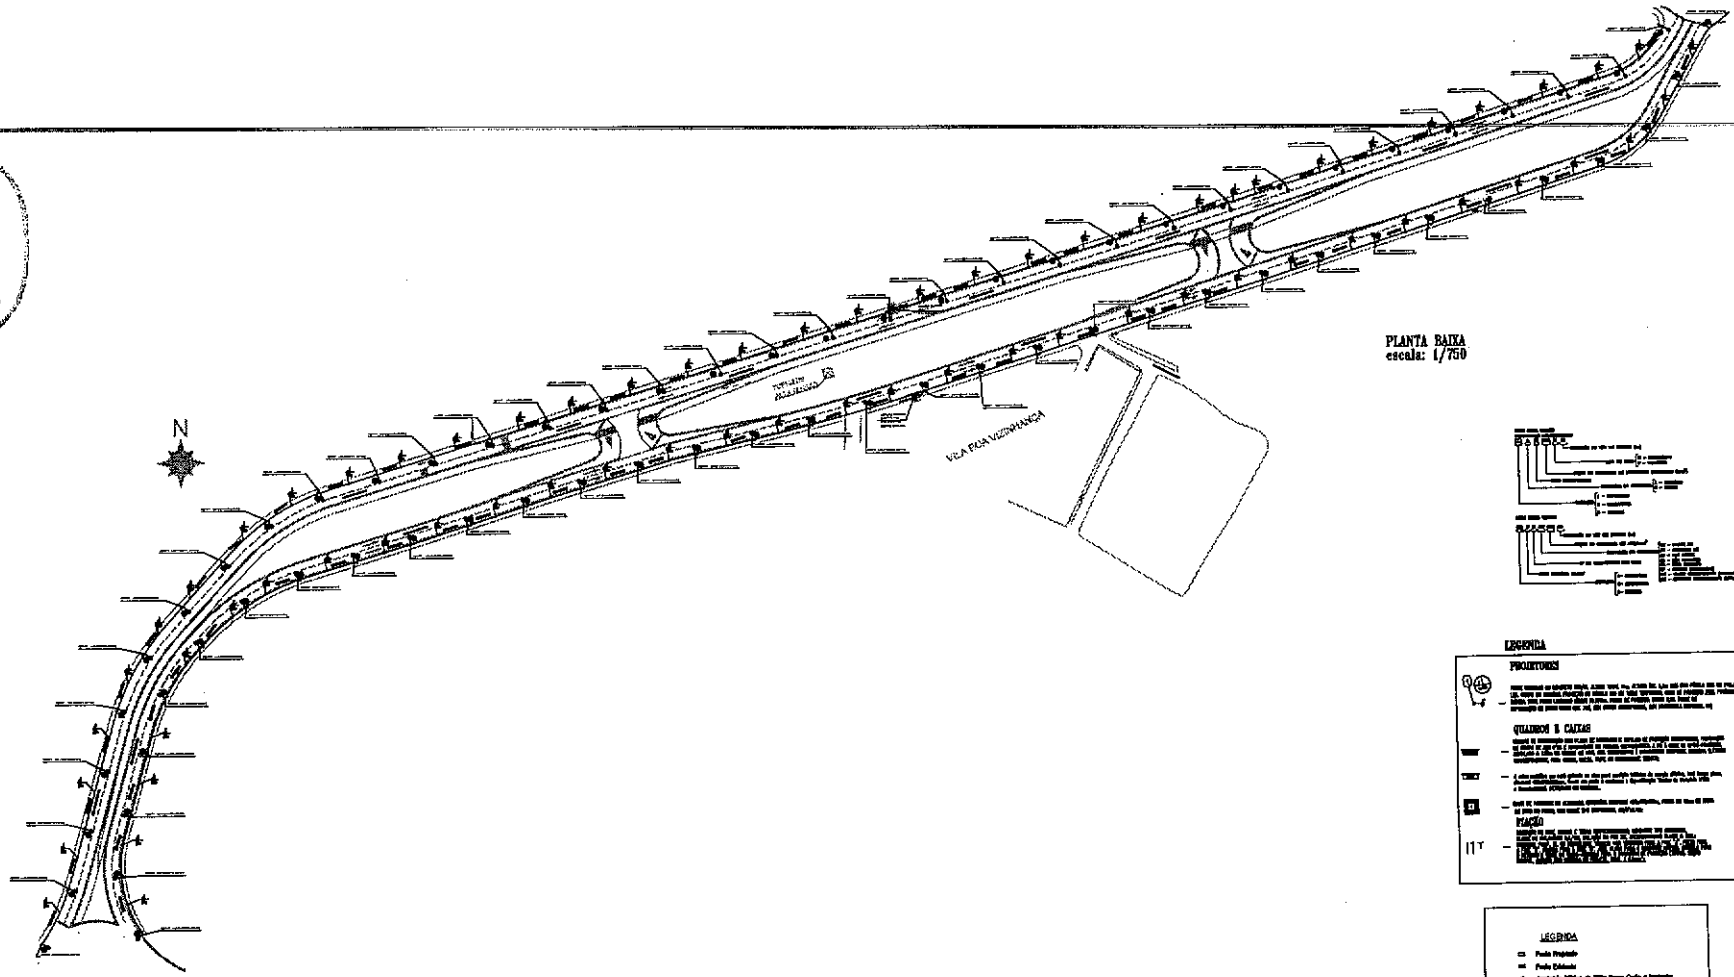

PLANTA BAIXA
escala: 1/750

LEGENDA

PROJETORES

QUADROS E CAIXAS

PIAÇÃO

LEGENDA

ESQUEMA ELÉTRICO QDL1

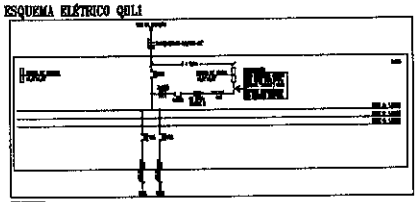

QUADRO DE CARGA QDL - 1 (MEDIÇÃO 1)

Circuito	Aparelhos de Luz	Pot. (W)	Total (W)	Tensão	Fator de Potência	Corrente Nominal	Disjuntor (A)	Condutor (mm²)	Dist. Máx. (m)	Dist. Máx. (m)	Ref. (%)	Fase A	Fase B	Fase C
1	[illegible]	[illegible]	[illegible]	[illegible]	[illegible]	[illegible]	[illegible]	[illegible]	[illegible]	[illegible]	[illegible]	[illegible]	[illegible]	[illegible]
2	[illegible]	[illegible]	[illegible]	[illegible]	[illegible]	[illegible]	[illegible]	[illegible]	[illegible]	[illegible]	[illegible]	[illegible]	[illegible]	[illegible]
TOTAL	[illegible]	[illegible]	[illegible]	[illegible]	[illegible]	[illegible]	[illegible]	[illegible]	[illegible]	[illegible]	[illegible]	[illegible]	[illegible]	[illegible]

ESQUEMA ELÉTRICO QDL2

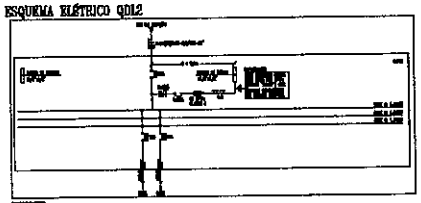

QUADRO DE CARGA QDL - 2 (MEDIÇÃO- 2)

Circuito	Aparelhos de Luz	Pot. (W)	Total (W)	Tensão	Fator de Potência	Corrente Nominal	Disjuntor (A)	Condutor (mm²)	Dist. Máx. (m)	Dist. Máx. (m)	Ref. (%)	Fase A	Fase B	Fase C
1	[illegible]	[illegible]	[illegible]	[illegible]	[illegible]	[illegible]	[illegible]	[illegible]	[illegible]	[illegible]	[illegible]	[illegible]	[illegible]	[illegible]
2	[illegible]	[illegible]	[illegible]	[illegible]	[illegible]	[illegible]	[illegible]	[illegible]	[illegible]	[illegible]	[illegible]	[illegible]	[illegible]	[illegible]
TOTAL	[illegible]	[illegible]	[illegible]	[illegible]	[illegible]	[illegible]	[illegible]	[illegible]	[illegible]	[illegible]	[illegible]	[illegible]	[illegible]	[illegible]

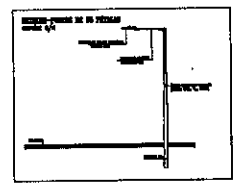

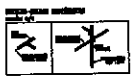

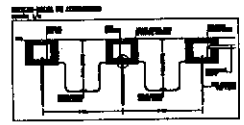

José Augusto Azevedo Laureano Filho
Engenheiro Civil
RNP 061627483-1 / CREA-CE 327527

SEINFRA - SECRETARIA DA INSFRAESTRUTURA

PROJETO: PROJETO ELÉTRICO
ILUMINAÇÃO AV. SERVIDOR PÚBLICO

INTERESSADO: PREFEITURA DE SOBRAL
AUTOR: AUGUSTO AZEVEDO FILHO
ENDEREÇO: BAIRRO BELCHIOR
MUNICÍPIO: SOBRAL-CE

SOBRAL PREFEITURA

ELET 01/01

PRODUCED BY AN AUTODESK EDUCATIONAL PRODUCT